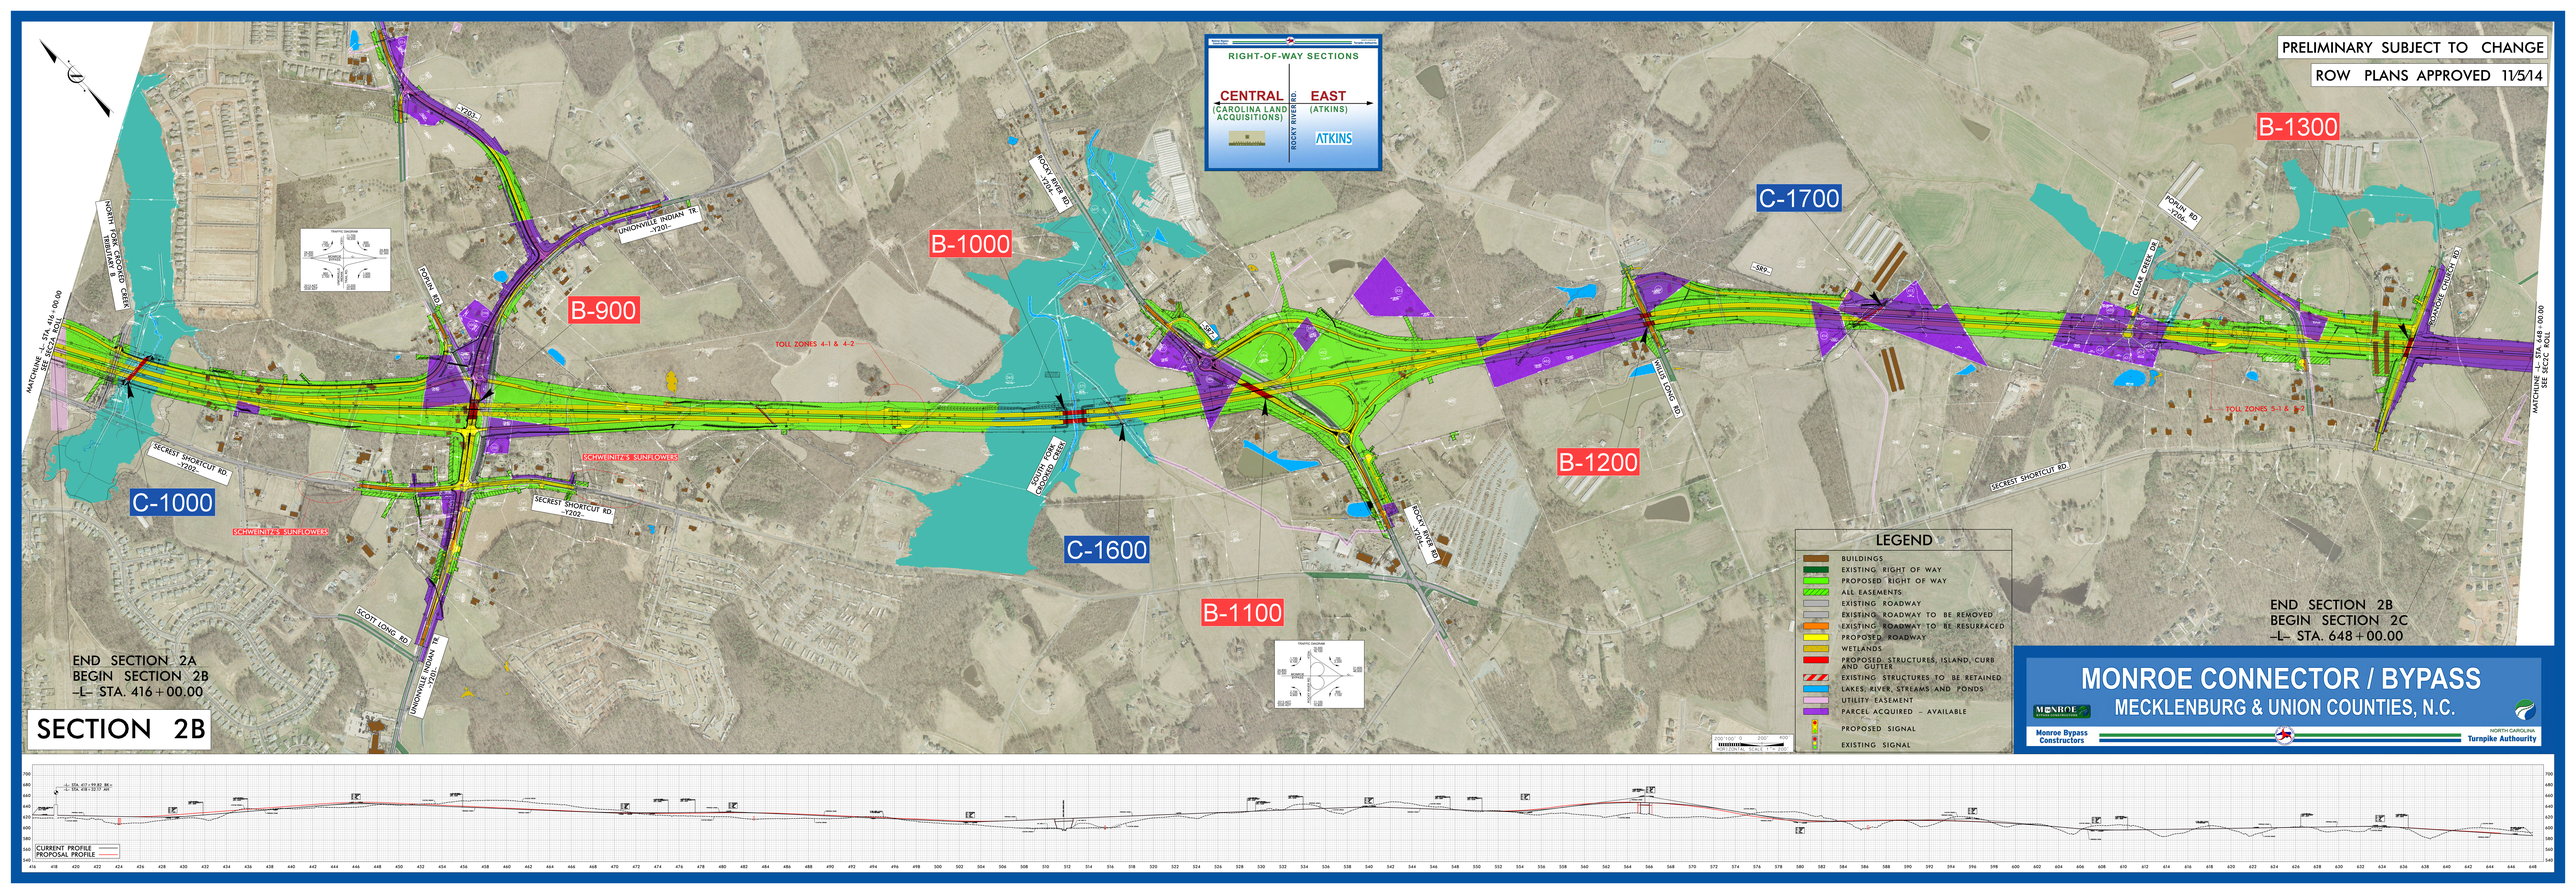
PRELIMINARY SUBJECT TO CHANGE
ROW PLANS APPROVED 11/5/14
RIGHT-OF-WAY SECTIONS
CENTRAL (CAROLINA LAND ACQUISITIONS)
EAST (ATKINS)
ROCKY RIVER RD.
ATKINS
B-900
B-1000
B-1100
B-1200
B-1300
C-1000
C-1600
C-1700
-Y201-
-Y202-
NORTH FORK CROOKED CREEK
SOUTH FORK CROOKED CREEK
CLEAR CREEK TR.
POPLIN RD.
ROCKY RIVER RD.
SECREST SHORTCUT RD.
SCHWEINITZ'S SUNFLOWERS
SCOTT LONG RD.
UNIONVILLE INDIAN TR.
WELLS LONG RD.
TOLL ZONES 4-1 & 4-2
TOLL ZONES 5-1 & 5-2
MATCHLINE -L- STA. 416+00.00 SEE SECT. 2A
MATCHLINE -L- STA. 648+00.00 SEE SECT. 2C
END SECTION 2A
BEGIN SECTION 2B
–L– STA. 416+00.00
END SECTION 2B
BEGIN SECTION 2C
–L– STA. 648+00.00
SECTION 2B
LEGEND
BUILDINGS
EXISTING RIGHT OF WAY
PROPOSED RIGHT OF WAY
ALL EASEMENTS
EXISTING ROADWAY
EXISTING ROADWAY TO BE REMOVED
EXISTING ROADWAY TO BE RESURFACED
PROPOSED ROADWAY
WETLANDS
PROPOSED STRUCTURES, ISLAND, CURB AND GUTTER
EXISTING STRUCTURES TO BE RETAINED
LAKES, RIVER, STREAMS AND PONDS
UTILITY EASEMENT
PARCEL ACQUIRED – AVAILABLE
PROPOSED SIGNAL
EXISTING SIGNAL
MONROE CONNECTOR / BYPASS
MECKLENBURG & UNION COUNTIES, N.C.
Monroe Bypass Constructors
North Carolina Turnpike Authority
CURRENT PROFILE
PROPOSAL PROFILE