SECTION 2C

LEGEND
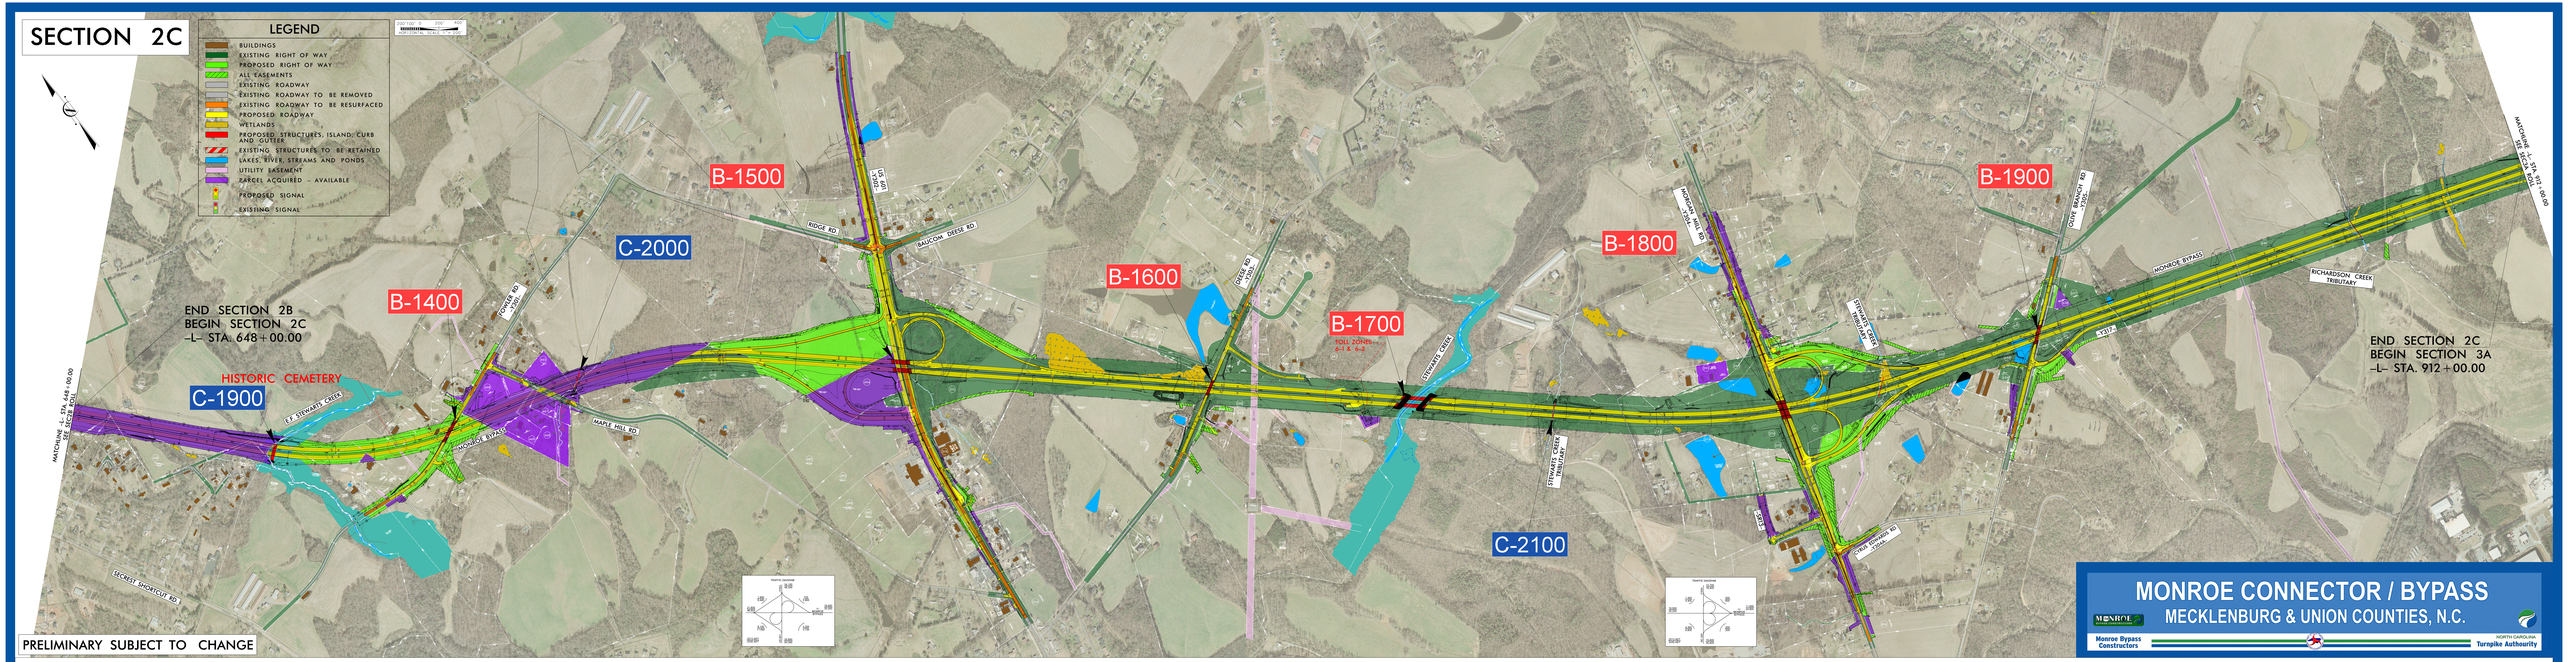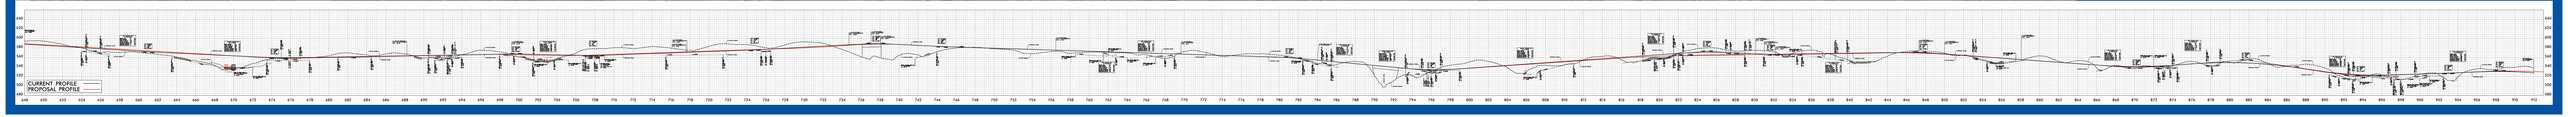
- BUILDINGS
- EXISTING RIGHT OF WAY
- PROPOSED RIGHT OF WAY
- ALL EASEMENTS
- EXISTING ROADWAY
- EXISTING ROADWAY TO BE REMOVED
- EXISTING ROADWAY TO BE RESURFACED
- PROPOSED ROADWAY
- WETLANDS
- PROPOSED STRUCTURES, ISLAND, CURB AND GUTTER
- EXISTING STRUCTURES TO BE RETAINED
- LAKES, RIVER, STREAMS AND PONDS
- UTILITY EASEMENT
- PARCEL ACQUIRED – AVAILABLE
- PROPOSED SIGNAL
- EXISTING SIGNAL